Permit #F00139556

FilmL.A., Inc.
6255 W Sunset Blvd, 12th Floor
Hollywood, CA 90028
t: (213)977-8600 - f: (213)977-8601
www.filmla.com

Summary Information

Permit No: F00139556 **Type of Permit:** FILMING **Release Date:** 08/03/2018

Production Company AZUL PRODUCTIONS/FOX SEARCHLIGHT

Insured Company Name AZUL PRODUCTIONS/FOX SEARCHLIGHT

Contact Phone No. 1 323-468-4610
Contact Phone No. 2 310-720-1022
Fax
Address 1438 N. GOWER ST., BLDG. 42, 1ST FLOOR
LOS ANGELES, California 90028

Production Title UNTITLED NOAH HAWLEY PROJECT

Type of Production Feature

Producer Molly Allen

Director Noah Hawley

1st AD Donald Murphy

Production Manager TBD TBD

FilmL.A. Coordinator Adrian Fayad

Location Manager Jennifer Dunne
Primary Phone Mobile - 310-720-1022
Secondary Phone

Location Assistant Nathan Stein
Primary Phone Mobile - 818-634-5650
Secondary Phone

Fees

Posting 300	$69.00
Posting Max	$1,035.00
Notification Charge	$504.00
FILMLA NON-REFUNDABLE FILM APPLICATION FEE	$685.00
LA CITY LANE AND STREET CLOSURE FEE	$312.00
LA COUNTY FIRE REVIEW	$282.00
LA CITY FIRE DEPARTMENT SPOT CHECK SURCHARGE	$85.00

Total Permit Fee $2,972.00

Number of Locations 3

NOT A PERMIT

FilmL.A., Inc.
6255 W Sunset Blvd, 12th Floor
Hollywood, CA 90028
t: (213)977-8600 - f: (213)977-8601
www.filmla.com

Summary Information

Location

Permit Number	F00139556	**Location Manager**	Jennifer Dunne
Production Company	AZUL PRODUCTIONS/FOX SEARCHLIG...	Primary Phone	Mobile - 310-720-1022
Insured Company	AZUL PRODUCTIONS/FOX SEARCHLIG...	Secondary Phone	
Production Title	UNTITLED NOAH HAWLEY PROJECT		

Location Address 4615 Lankershim Blvd, North Hollywood, CA, 91602

Location Type Restaurant

Prep Dates 8/6/2018 - 8/6/2018 04:00 - 09:00 1 day

Film Dates 8/6/2018 - 8/6/2018 09:00 - 23:59 1 day

Strike Dates 8/7/2018 - 8/7/2018 05:00 - 11:00

Open or Closed to the Public Closed

Generic Conditions

*LA CITY AND/OR LA COUNTY FIRE CHECKLIST ATTACHED TO FINAL PERMIT. THE PERMITTEE IS RESPONSIBLE FOR COMPLETING CHECKLIST PRIOR TO FILMING ACTIVITY AT THIS LOCATION. NON COMPLIANCE MAY RESULT IN ASSIGNMENT OF A FIRE OFFICER.
Community Survey Obtained
Equipment staging and vehicles may park on one side of the street only.
No cast or crew parking on area streets
Number of uniformed officers listed on the permit is a minimum requirement. Permittee remains responsible for deploying a sufficient number of uniformed officers to provide traffic and crowd control to ensure the safety of the film crew and the public.
Prop weapons must not be visible or audible to the public.
Traffic control must be done in accordance w/MUTCD
Uniformed officers shall have a copy of the film permit in their possession and are required to confirm that all traffic control signage devices are in place.

Please see attached documents

Vineland Ave btwn Hortense St Kling St ES curb - Auzl Productions.pdf
Lankershim Blvd btwn Hortense St 150ft North - Azul Productions Inc (003).pdf
Noah Hawley Project.pdf

Equipment on Location

Type	Quantity
10 Ton Truck	3
5 or 10 ton trucks	4
Catering Truck	1
Cube Trucks	3
Generator	1
Honey Wagons	1

Personnel on Location

Type	Quantity
Cast	5
Crew	80
Extras	50
Off-Duty/Retired LAPD Officer(s)	2

NOT A PERMIT

FilmL.A., Inc.
6255 W Sunset Blvd, 12th Floor
Hollywood, CA 90028
t: (213)977-8600 - f: (213)977-8601
www.filmla.com

Summary Information — Location

Permit Number F00139556
Production Company AZUL PRODUCTIONS/FOX SEARCHLIG...
Insured Company AZUL PRODUCTIONS/FOX SEARCHLIG...
Production Title UNTITLED NOAH HAWLEY PROJECT

Location Manager Jennifer Dunne
Primary Phone Mobile - 310-720-1022
Secondary Phone

Semi Trucks	4
Stakebed Trucks	4
Vans	4

Filming Activities Atmospheric Smoke Effects; Equipment on property; Equipment on sidewalk, in curb lane & across street; Interior Dialogue; Intermittent traffic control - 2 minute standard (except 0700-0900 hrs & 1500-1900 hrs); Bus Stop to be Moved: LA Metro 224 (Southbound Lankershim, NW corner of Lankershim/Hortense.;

Jurisdiction **Political:** Los Angeles City - Council District 04 **Police:** Los Angeles Police Department **Fire:** Los Angeles City

Thomas Guide **Page:** 563 **Grid:** A4

Approvals

LOS ANGELES CITY DEPARTMENT OF PUBLIC WORKS	Jessica Castro
FILMLA. CLOSURES	Adrian Fayad
LOS ANGELES CITY POLICE DEPARTMENT	Gabriel Aleman

Parking

Base Camp Location Type : Other Location — 5303 Lankershim Blvd, Los Angeles, CA 91601

Crew Parking Location Type : Other Location — 11144 Weddington St, Los Angeles, CA, 91411

Posting "No Parking" signs
WEST SIDE OF LANKERSHIM BLVD. FROM HORTENSE ST. TO KLING ST.
- WEST SIDE OF LANKERSHIM BLVD. FROM HORTENSE ST. TO 101FWY.
- NORTH SIDE OF HORTENSE ST. FROM LANKERSHIM TO VINELAND.
- SOUTH SIDE OF HORTENSE ST. FROM LANKERSHIM GOING WEST 200FT. FOR SAFETY.
- EAST SIDE OF VINELAND AVE. FROM HORTENSE ST. GOING SOUTH TO THE 101 FWY.
- EAST SIDE OF VINELAND AVE. FROM HORTENSE ST. TO KLING ST.

Approximate Footage more than 1800 **Log Number** 211252

Date(s) 8/6/2018 to 8/7/2018 **Time(s)** 00:00 to 00:00

Lane / Full Closure W/S CURB LANE CLOSURE OF LANKERSHIM BLVD. FROM HORTENSE GOING NORTH 150 FEET

NOT A PERMIT

FilmL.A., Inc.
6255 W Sunset Blvd, 12th Floor
Hollywood, CA 90028
t: (213)977-8600 - f: (213)977-8601
www.filmla.com

Summary Information — Location

Permit Number	F00139556	**Location Manager**	Jennifer Dunne
Production Company	AZUL PRODUCTIONS/FOX SEARCHLIG...	Primary Phone	Mobile - 310-720-1022
Insured Company	AZUL PRODUCTIONS/FOX SEARCHLIG...	Secondary Phone	
Production Title	UNTITLED NOAH HAWLEY PROJECT		

Approximate Footage 0 - 300

Date(s) 8/6/2018 to 8/6/2018 **Time(s)** 07:00 to 22:00

Lane / Full Closure E/S CURB & BIKE LANE CLOSURE OF VINELAND AVE. FROM HORTENSE TO KLING

Approximate Footage 601 - 900

Date(s) 8/6/2018 to 8/6/2018 **Time(s)** 04:00 to 02:00

NOT A PERMIT

FilmL.A., Inc.
6255 W Sunset Blvd, 12th Floor
Hollywood, CA 90028
t: (213)977-8600 - f: (213)977-8601
www.filmla.com

Summary Information

Location

Permit Number	F00139556	**Location Manager**	Jennifer Dunne
Production Company	AZUL PRODUCTIONS/FOX SEARCHLIG...	Primary Phone	Mobile - 310-720-1022
Insured Company	AZUL PRODUCTIONS/FOX SEARCHLIG...	Secondary Phone	
Production Title	UNTITLED NOAH HAWLEY PROJECT		

This location has been CANCELED

Location Address Petit Ave., Gledhill St - Liggett St, Los Angeles, CA 91343

Location Type Street

Prep Dates 7/19/2018 - 7/19/2018 08:00 - 14:00 1 day

Film Dates 7/19/2018 - 7/19/2018 14:00 - 18:00 1 day
7/23/2018 - 7/23/2018 07:00 - 22:00 1 day

Strike Dates 7/19/2018 - 7/19/2018 18:00 - 20:00

Open or Closed to the Public Open

Generic Conditions

*LA CITY AND/OR LA COUNTY FIRE CHECKLIST ATTACHED TO FINAL PERMIT. THE PERMITTEE IS RESPONSIBLE FOR COMPLETING CHECKLIST PRIOR TO FILMING ACTIVITY AT THIS LOCATION. NON COMPLIANCE MAY RESULT IN ASSIGNMENT OF A FIRE OFFICER.
Equipment staging and vehicles may park on one side of the street only.
Must Maintain 5' Clearance on Sidewalks/Walkways
No cast or crew parking on area streets
No interference with vehicular or pedestrian traffic
Number of uniformed officers listed on the permit is a minimum requirement.
Permittee remains responsible for deploying a sufficient number of uniformed officers to provide traffic and crowd control to ensure the safety of the film crew and the public.
Traffic control must be done in accordance w/MUTCD
Uniformed officers shall have a copy of the film permit in their possession and are required to confirm that all traffic control signage devices are in place.

Please see attached document U26844.pdf

Equipment on Location

Type	Quantity
5 or 10 ton trucks	1
Catering Truck	1
Cranes	1
Generator	1

Personnel on Location

Type	Quantity
Cast	5
Crew	80
Extras	5
Off-Duty/Retired	4

NOT A PERMIT

FilmL.A., Inc.
6255 W Sunset Blvd, 12th Floor
Hollywood, CA 90028
t: (213)977-8600 - f: (213)977-8601
www.filmla.com

Summary Information — Location

Permit Number F00139556
Production Company AZUL PRODUCTIONS/FOX SEARCHLIG...
Insured Company AZUL PRODUCTIONS/FOX SEARCHLIG...
Production Title UNTITLED NOAH HAWLEY PROJECT

Location Manager Jennifer Dunne
Primary Phone Mobile - 310-720-1022
Secondary Phone

Stakebed Trucks	4	LAPD Officer(s)	
Vans	4	Spot Check	1

Filming Activities Equipment on sidewalk, in curb lane & across street; Exterior Dialogue; Intermittent pedestrian control; Intermittent traffic control - 2 minutes standard; Exterior Walk & Talk ; talent jogging in street with ITC ; camera crane in curb lane ; grip trix ; Condor in curb lane ;

Special Effects: F/X Permit # 26844

Type	No. Times Per Day	No. Takes Per Take
HEAT WAVES	15 - 20	15 - 20

Description of F/X Scene: HEATWAVES IN STREET IN FRONT OF CAMERA LENS.

Jurisdiction **Political:** Los Angeles City - Council District 12 **Police:** Los Angeles Police Department **Fire:** Los Angeles City

Thomas Guide **Page:** 501 **Grid:** D6

Parking

Base Camp HOLMES MIDDLE
Location Type : SCHOOL
Other Location 9351 Paso Robles Ave, Los Angeles, CA, 91325

Crew Parking HOLMES MIDDLE
Location Type : SCHOOL
Other Location 9351 Paso Robles Ave, Los Angeles, CA, 91325

Posting "No Parking" signs
BOTH SIDES OF PETIT FROM GLEDHILL SOUTH TO LIGGETT
BOTH SIDES OF VINCENNES FROM PETIT WEST 200FT
SOUTH SIDE OF GLEDHILL FROM PETIT TO WHITAKER
NORTH SIDE OF LIGGETT FROM PETIT WEST 200FT

Approximate Footage more than 1800 **Log Number** 209002

Date(s) 7/19/2018 to 7/19/2018 **Time(s)** 13:00 to 22:00

Posting "No Parking" signs
BOTH SIDES OF PETIT FROM GLEDHILL SOUTH TO LIGGETT
BOTH SIDES OF VINCENNES FROM PETIT WEST 200FT
SOUTH SIDE OF GLEDHILL FROM PETIT TO WHITAKER
NORTH SIDE OF LIGGETT FROM PETIT WEST 200FT

NOT A PERMIT

FilmL.A., Inc.
6255 W Sunset Blvd, 12th Floor
Hollywood, CA 90028
t: (213)977-8600 - f: (213)977-8601
www.filmla.com

Summary Information — Location

Permit Number	F00139556	**Location Manager**	Jennifer Dunne
Production Company	AZUL PRODUCTIONS/FOX SEARCHLIG...	Primary Phone	Mobile - 310-720-1022
Insured Company	AZUL PRODUCTIONS/FOX SEARCHLIG...	Secondary Phone	
Production Title	UNTITLED NOAH HAWLEY PROJECT		

Approximate Footage 0 - 300 **Log Number**

Date(s) 7/23/2018 to 7/23/2018 **Time(s)** 07:00 to 22:00

NOT A PERMIT

FilmL.A., Inc.
6255 W Sunset Blvd, 12th Floor
Hollywood, CA 90028
t: (213)977-8600 - f: (213)977-8601
www.filmla.com

Summary Information

Location

Permit Number	F00139556	**Location Manager**	Jennifer Dunne
Production Company	AZUL PRODUCTIONS/FOX SEARCHLIG...	Primary Phone	Mobile - 310-720-1022
Insured Company	AZUL PRODUCTIONS/FOX SEARCHLIG...	Secondary Phone	
Production Title	UNTITLED NOAH HAWLEY PROJECT		

Location Address 101 Fwy, Cahuenga/ Magnolia Blvd/ Ventura Blvd., Los Angeles , CA, 91436

Location Type Grid

Film Dates 8/6/2018 - 8/6/2018 07:00 - 22:00 1 day

Open or Closed to the Public Open

Generic Conditions
All vehicles must be parked on private property
Must Maintain 5' Clearance on Sidewalks/Walkways
No cast or crew parking on area streets
No interference with merchant activity.
No stopping and setting up in residential areas before 7am or after 10pm without prior approval
No stopping or setting up in front of merchants or residents without prior approval
Number of uniformed officers listed on the permit is a minimum requirement.
Permittee remains responsible for deploying a sufficient number of uniformed officers to provide traffic and crowd control to ensure the safety of the film crew and the public.
Traffic control must be done in accordance w/MUTCD
Uniformed officers shall have a copy of the film permit in their possession and are required to confirm that all traffic control signage devices are in place.

Equipment on Location

Type	Quantity
Camera cars	1
Picture vehicles	1
Process Trailer	1
Vans	2

Personnel on Location

Type	Quantity
Cast	5
Crew	10
Off-Duty/Retired LAPD Officer(s)	4

Filming Activities Camera in car; Car-to-Car; Driving shots with the flow of traffic; Intermittent traffic control - 2 minute standard (except 0700-0900 hrs & 1500-1900 hrs); Process Trailer;

Jurisdiction **Political:** Los Angeles City - Council District 02 **Police:** Los Angeles Police Department **Fire:** Los Angeles City

Approvals LOS ANGELES CITY POLICE DEPARTMENT Gabriel Aleman

NOT A PERMIT

FilmL.A., Inc.
6255 W Sunset Blvd, 12th Floor
Hollywood, CA 90028
t: (213)977-8600 - f: (213)977-8601
www.filmla.com

Summary Information

Location

Permit Number	F00139556	**Location Manager**	Jennifer Dunne
Production Company	AZUL PRODUCTIONS/FOX SEARCHLIG...	Primary Phone	Mobile - 310-720-1022
Insured Company	AZUL PRODUCTIONS/FOX SEARCHLIG...	Secondary Phone	
Production Title	UNTITLED NOAH HAWLEY PROJECT		

Parking

Base Camp
Location Type : Filming Location

Crew Parking
Location Type : Filming Location

NOT A PERMIT

Permit #F00139556

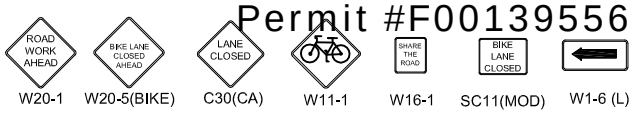

Ⓢ TRAFFIC SIGNAL

● TRAFFIC CONE

TYPE I W/ SIGN

FLASHING ARROW SIGN (FAS)

ALL TRAFFIC CONTROL WILL BE INSTALLED TO MEET OR EXCEED THE LATEST CA-MUTCD MINIMUM REQUIREMENTS

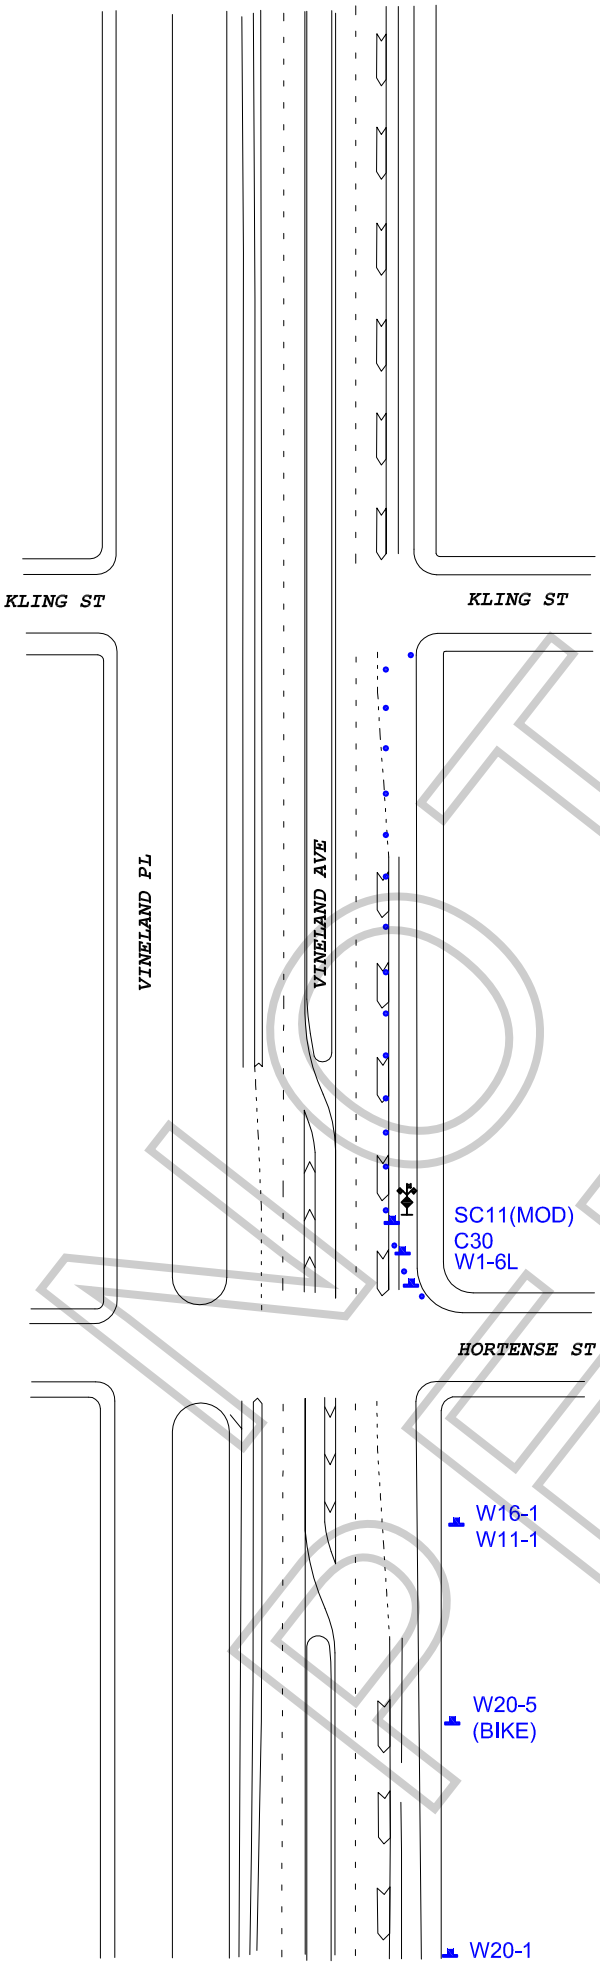

WORK ZONE TRAFFIC CONTROL PLAN
GENERAL NOTES

1. DATE/TIME: 8-6-18 FROM 04:00 HOURS TO 02:00 HOURS.

2. ALL SIGNING, STRIPING, AND TRAFFIC CONTROL DEVICES SHALL CONFORM TO THE (CURRENT) STATE OF CALIFORNIA DEPARTMENT OF TRANSPORTATION (CALTRANS) STANDARD PLANS AND STANDARD SPECIFICATIONS, CALIFORNIA MUTCD, AND ANY ADDENDUMS THERETO, AND AS SHOWN ON THESE PLANS, SYMBOLS AND ABBREVIATIONS USED ARE SHOWN ON CALTRANS STANDARD PLANS.
3. THERE WILL BE NO INTERFERENCE WITH TRAFFIC SIGNALS OR CROSSWALKS.
4. CONES WILL BE 28" MINIMUM HEIGHT AND HAVE REFLECTORIZED SLEEVES FOR NIGHT WORK.
5. POLICE WILL DIRECT TRAFFIC IF NECESSARY.

NOT A PERMIT

TCP FOR:	AZUL PRODUCTIONS, INC: "UNTITLED NOAH HAWLEY PROJECT"
LOCATION:	E/S CURB AND BIKE LANE OF VINELAND AVE FROM HORTENSE ST TO KLING ST NORTH HOLLYWOOD, CALIFORNIA
CONTACT:	NATHAN STEIN PH# 818-634-5650
	JCL TRAFFIC SERVICES (213) 622-9775 C31-CA Lic # 805357
DATE / REVISIONS	DRAFTER: MARIO MENJIVAR
	SCALE: N.T.S.
	FILM LA: AF

Permit #F00139556

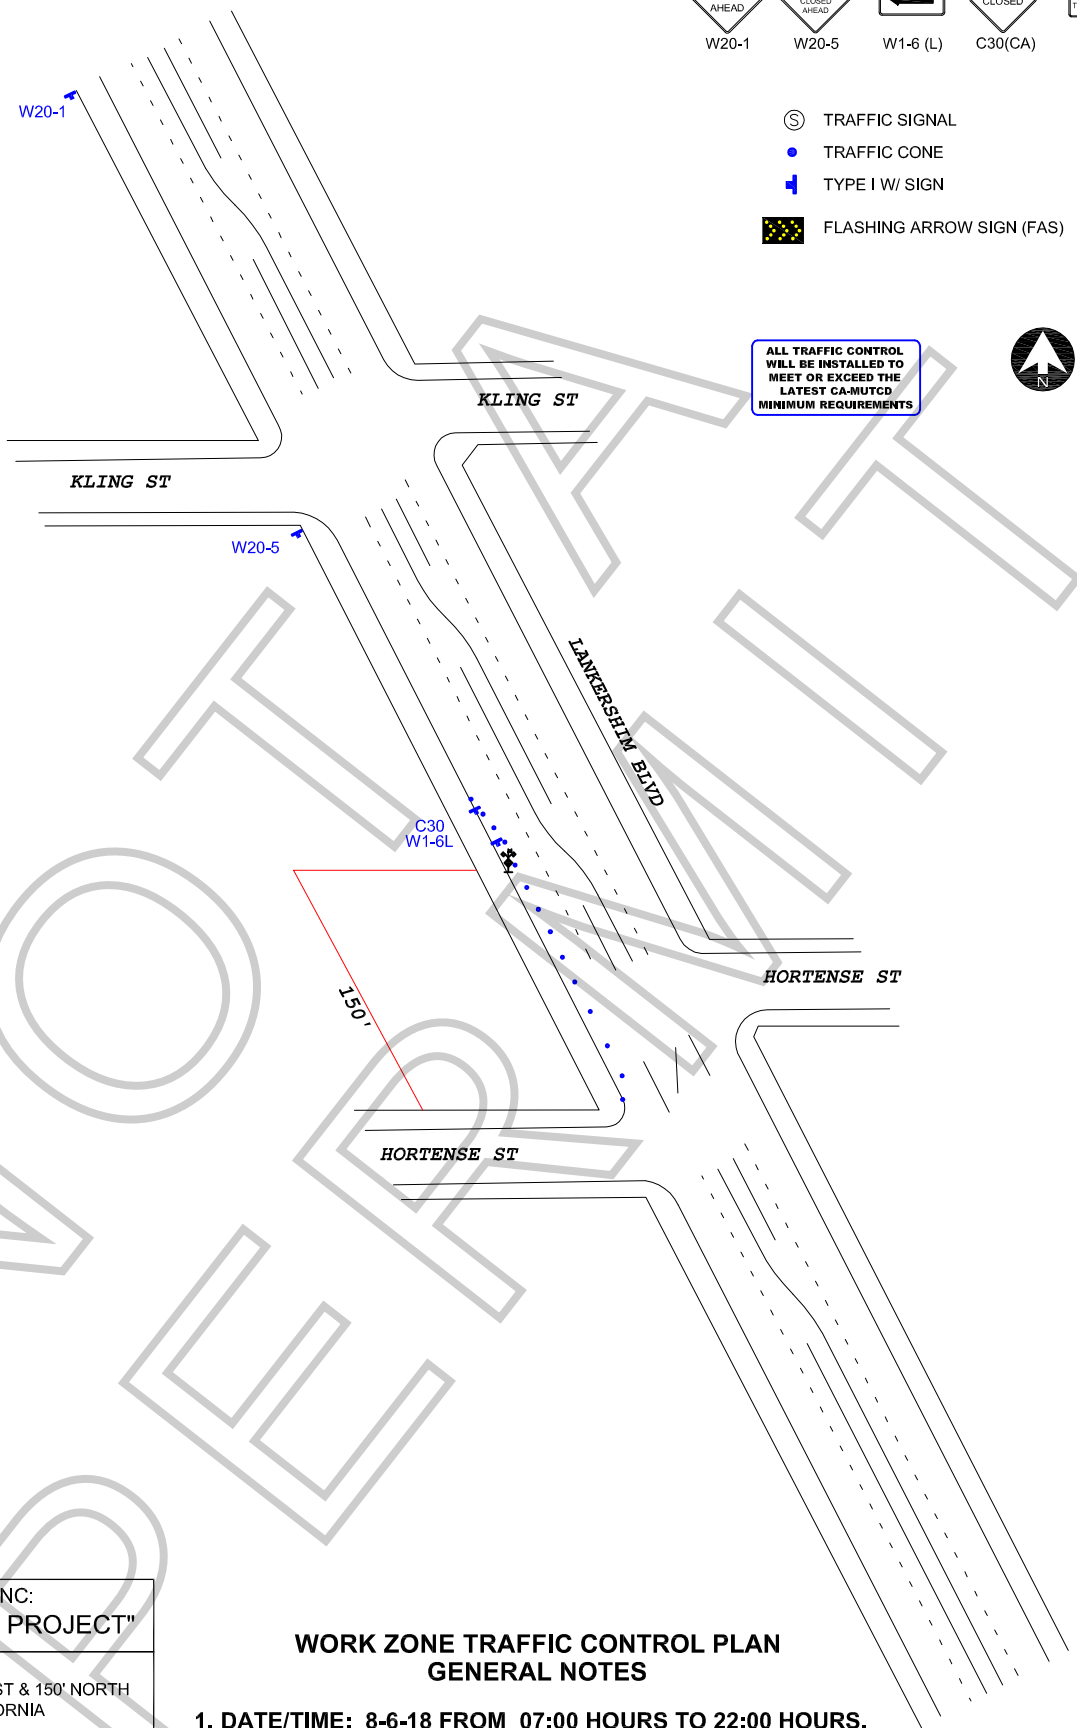

TRAFFIC SIGNAL

TRAFFIC CONE

TYPE I W/ SIGN

FLASHING ARROW SIGN (FAS)

ALL TRAFFIC CONTROL WILL BE INSTALLED TO MEET OR EXCEED THE LATEST CA-MUTCD MINIMUM REQUIREMENTS

NOT A PERMIT

TCP FOR:	AZUL PRODUCTIONS, INC: "UNTITLED NOAH HAWLEY PROJECT"
LOCATION:	W/S CURB LANE OF LANKERSHIM BLVD FROM HORTENSE ST & 150' NORTH NORTH HOLLYWOOD, CALIFORNIA
CONTACT:	NATHAN STEIN PH# 818-634-5650
	JCL TRAFFIC SERVICES (213) 622-9775 C31-CA Lic # 805357
DATE / REVISIONS	DRAFTER: MARIO MENJIVAR
	SCALE: N.T.S.
	FILM LA: AF

WORK ZONE TRAFFIC CONTROL PLAN GENERAL NOTES

1. DATE/TIME: 8-6-18 FROM 07:00 HOURS TO 22:00 HOURS.

2. ALL SIGNING, STRIPING, AND TRAFFIC CONTROL DEVICES SHALL CONFORM TO THE (CURRENT) STATE OF CALIFORNIA DEPARTMENT OF TRANSPORTATION (CALTRANS) STANDARD PLANS AND STANDARD SPECIFICATIONS, CALIFORNIA MUTCD, AND ANY ADDENDUMS THERETO, AND AS SHOWN ON THESE PLANS, SYMBOLS AND ABBREVIATIONS USED ARE SHOWN ON CALTRANS STANDARD PLANS.
3. THERE WILL BE NO INTERFERENCE WITH TRAFFIC SIGNALS OR CROSSWALKS.
4. CONES WILL BE 28" MINIMUM HEIGHT AND HAVE REFLECTORIZED SLEEVES FOR NIGHT WORK.
5. POLICE WILL DIRECT TRAFFIC IF NECESSARY.

Appointment of Stanley Production Services
As Authorized Agent and Representative

I certify that I am a representative of Azul Productions/Fox Searchlight ("Principal") and am authorized to enter into binding contractual agreements on its behalf. I further certify that I am authorized by Principal to appoint other representatives and agents for Principal and to give such representatives and agents authority to enter into and bind Principal to agreements relating to the issuance of and compliance with location film (e.g. theatrical, television, commercial and other motion. picture filming) and still photographic permits, including the permits themselves and any riders to such permits. Acting on behalf of Principal in my capacity as its authorized representative, I appoint Stanley Production Services and it employees and agents SPS as Principal's authorized representatives and agents to apply for location film (e.g. theatrical, television, commercial and other motion. picture filming) and still photographic permits on behalf of Principal through FilmLA, Inc. for any city, county or through any other jurisdictions where FilmLA, Inc. operates, to negotiate, discuss, accept, modify, agree to and bind Principal to the terms and conditions of such permits (including all restrictions and/or community guidelines applicable to any such permit); and to execute such permits on behalf of Principal. Principal understands, acknowledges and agrees that it (and/or its insurer) remains responsible and liable for all obligations imposed by or incidental to any permit or rider issued to Principal signed by any employee or agent of (including any coordinator, runner or messenger used by) SPS Principal further agrees to comply with the terms and conditions of any such permits and hereby appoint SPS as an authorized representative to facilitate compliance with such terms and conditions following issuance of any such permits and to enter into agreements for Principal with respect thereto. Any person, agency, entity, or organization (including FilmLA, Inc. and any city, county or other jurisdictions where FilmLA, Inc. operates) may rely upon this appointment and need not obtain further authorization for any act described herein. An original or faxed copy of this appointment shall be sufficient, and may be treated as an original for your purposes. The appointment may be revoked by Principal at any time in writing delivered to FilmLA, Inc., but in any case shall expire one (1) year from the date of execution set forth below.

I declare under penalty of perjury under the laws of the State of California that I am authorized to appoint SPS as agent for Principal, and based upon that authority I hereby appoint SPS as Principal's agent as set forth herein.

Date: 6/28/2018

Representative's Signature

Jennifer Dunne

Representative's Name (Please Print)

Locations

Representative's Title (Please Print)

Azul Productions/Fox Searchlight

Name of Principal (i.e. company name) (Please Print)

Street: 1438 N. Gower Street Bldg 42, 1st Fl.
City: LA
State: CA
ZIP: 90028

Principal's Mailing Address (Please Print)

323-468-4610

Principal's Phone Number (Please Print)

Stanley Production Services

957 Woodlawn Dr
Thousand Oaks Ca 91360

NO PERMIT

F-315-U

LOS ANGELES FIRE DEPARTMENT

Permit #F00139556

Permit No: 26844

Date Issue 7/12/2018

SPECIAL PERMIT TO USE SPECIAL EFFECTS

State Lic No 2872.07

Name:	kenneth w rudell	Address:	12801moorpark st 115			Phone:	(310) 880-6037
Company:		City:	studio city			Mobile:	
Email:	kenfx1@gmail.com	State:	ca	Zip:	91684	Fax:	(818) 980-0706

2nd Operator: 3544.08 CAMERON DAVIDSON

Production Title: UNTITLED NOAH HAWLEY PR Production Company: AZUL PRODUCTIONS

Location: 9410 PETIT AVE,

PERMISSION IS HEREBY GRANTED TO SIMULATE:

HEATWAVES IN STREET IN FRONT OF CAMERA LENS. DENATURED ALCOHOL IN SAND TRAYS PLUS 1 FLAME BAR. TALENT WILL BE AT LEAST 15-20' AWAY

USING THE FOLLOWING SPECIAL EFFECTS MATERIAL:

1 - 5 GAL PROPANE TANK

1 GALLON DENATURED ALCOHOL. 1)2' FLAME BAR ON C-STAND.

UNDER THE FOLLOWING CONDITIONS:

UNDER THE DIRECT SUPERVISION OF kenneth w rudell, 2872.07 AND SPOT CHECK FOR THIS EFFECT. GENERAL PRECAUTIONS. F139556

ADDITIONAL TERMS AND CONDITIONS

992.6 HSC RESPONSIBILITY. The Company representative shall provide to the authority having jurisdiction the name and license number of the special effects operator who shall have the authority, responsibility and be in charge of handling all Special Effects Material. The company representative shall also allocate sufficient time to the Special Effects Pyrotechnic Operator to prepare for the transportation, parking, storing, securing daily, discharging, disposing of, or otherwise handling of fireworks, pyrotechnic devices, or materials in a sane manner. Upon completion of firing, no unauthorized person shall be permitted access to the firing area until the licensed pyrotechnic operator has determined the area to be safe and secure.

NOTICE: The permittee and production company shall be advised that this permit in no way removes or modifies their responsibility to comply with any other applicable laws or ordinances, including those relating to excessive noise.

57.105.8 THE CHIEF SHALL HAVE THE POWER TO REVOKE OR SUSPEND ANY SPECIAL PERMIT UPON VIOLATION OF THE TERMS AND CONDITIONS IN ACCORDANCE WITH PROVISIONS OF SECTION 57.105.5 OF THE LOS ANGELES MUNICIPAL CODE.

SUBJECT TO FIELD INSPECTION NO DEVIATION WITHOUT WRITTEN PERMISSION

TEMPORARY FROM

7/19/2018 TO

Fire Chief
By: HUDSON
Phone: 213 978-3670

NOT A PERMIT